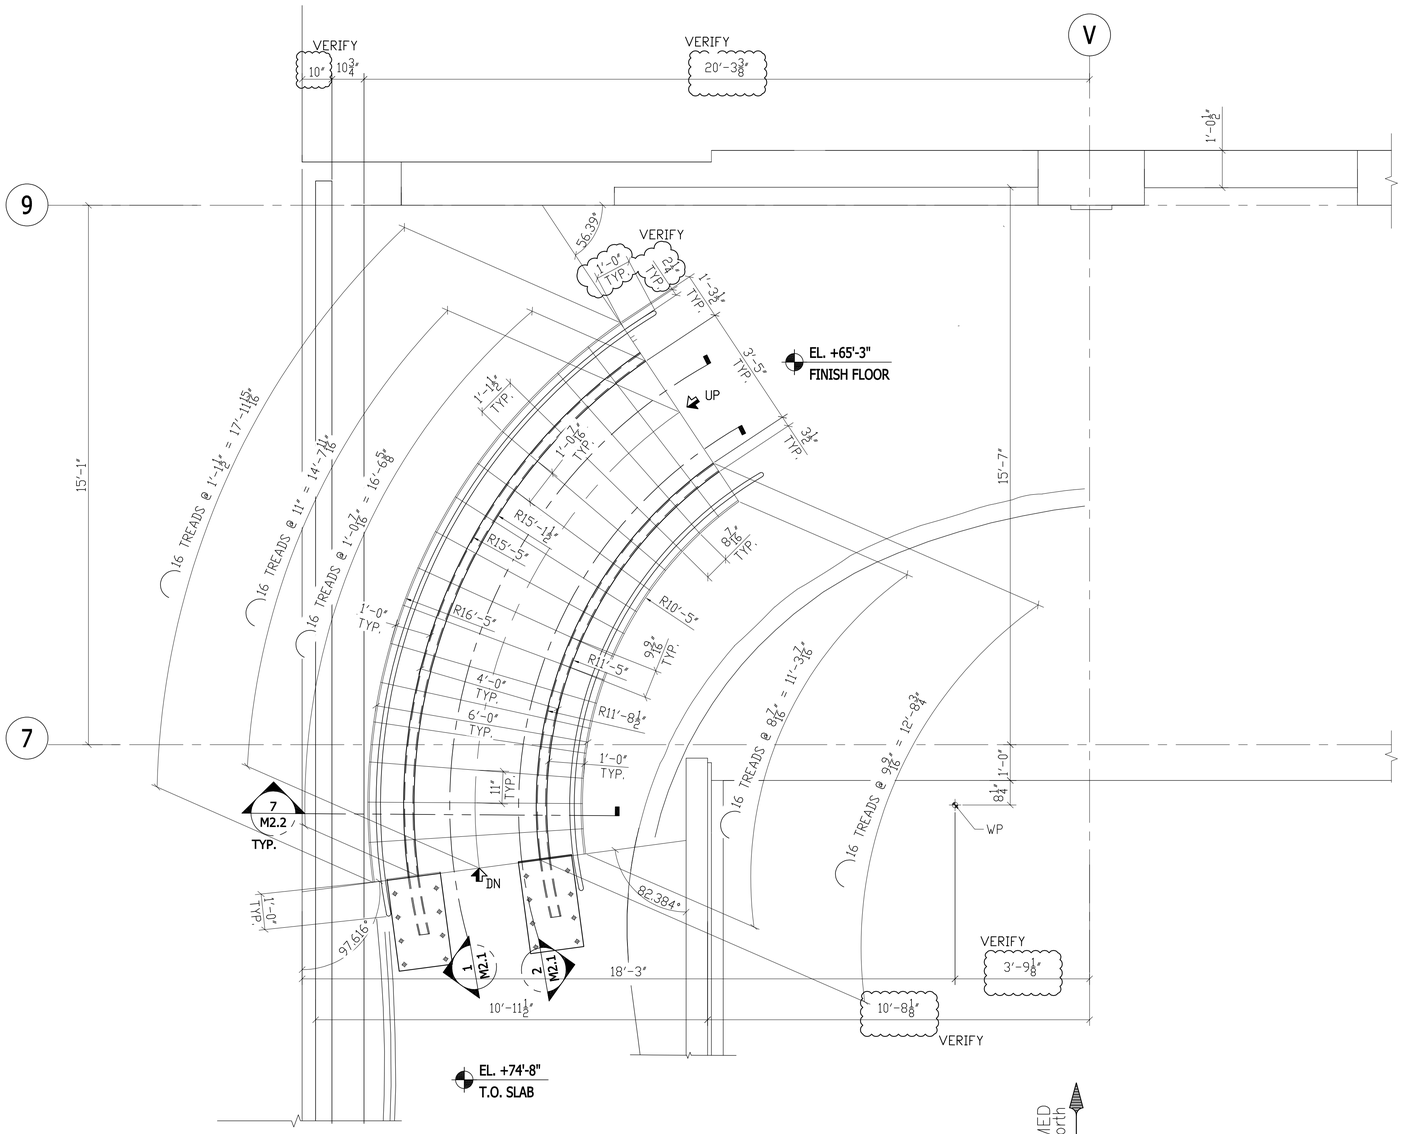

1 MONUMENTAL STAIR #3 - PROMENADE STAIR FRAMING PLAN

Scale: 1/2" = 1'-0"

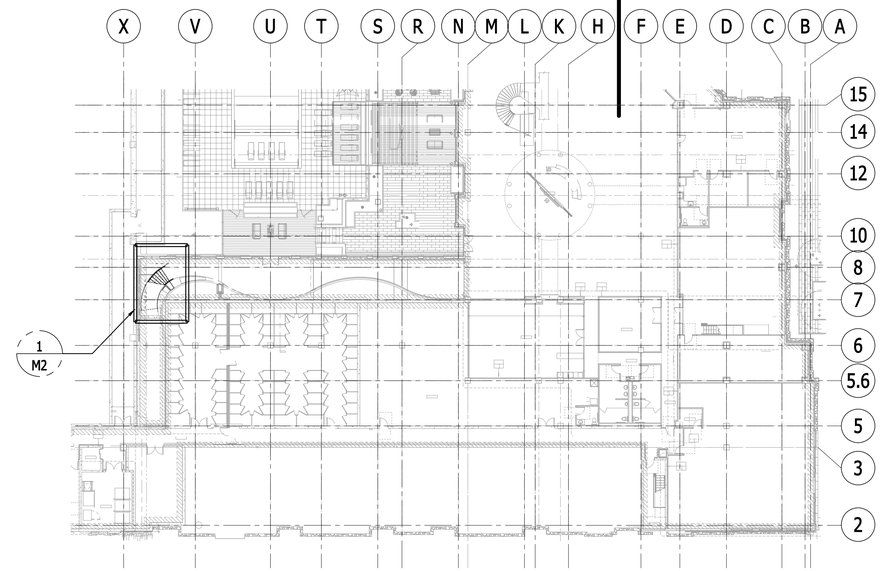

KEY PLAN

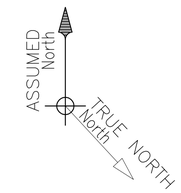

STRINGER PRIME PAINTED FINISH

MATERIALS

STRINGER	=	3/8" THK. BUILT UP PL.
HANDRAIL	=	1 1/4" SCH. 40 SS 304 PIPE