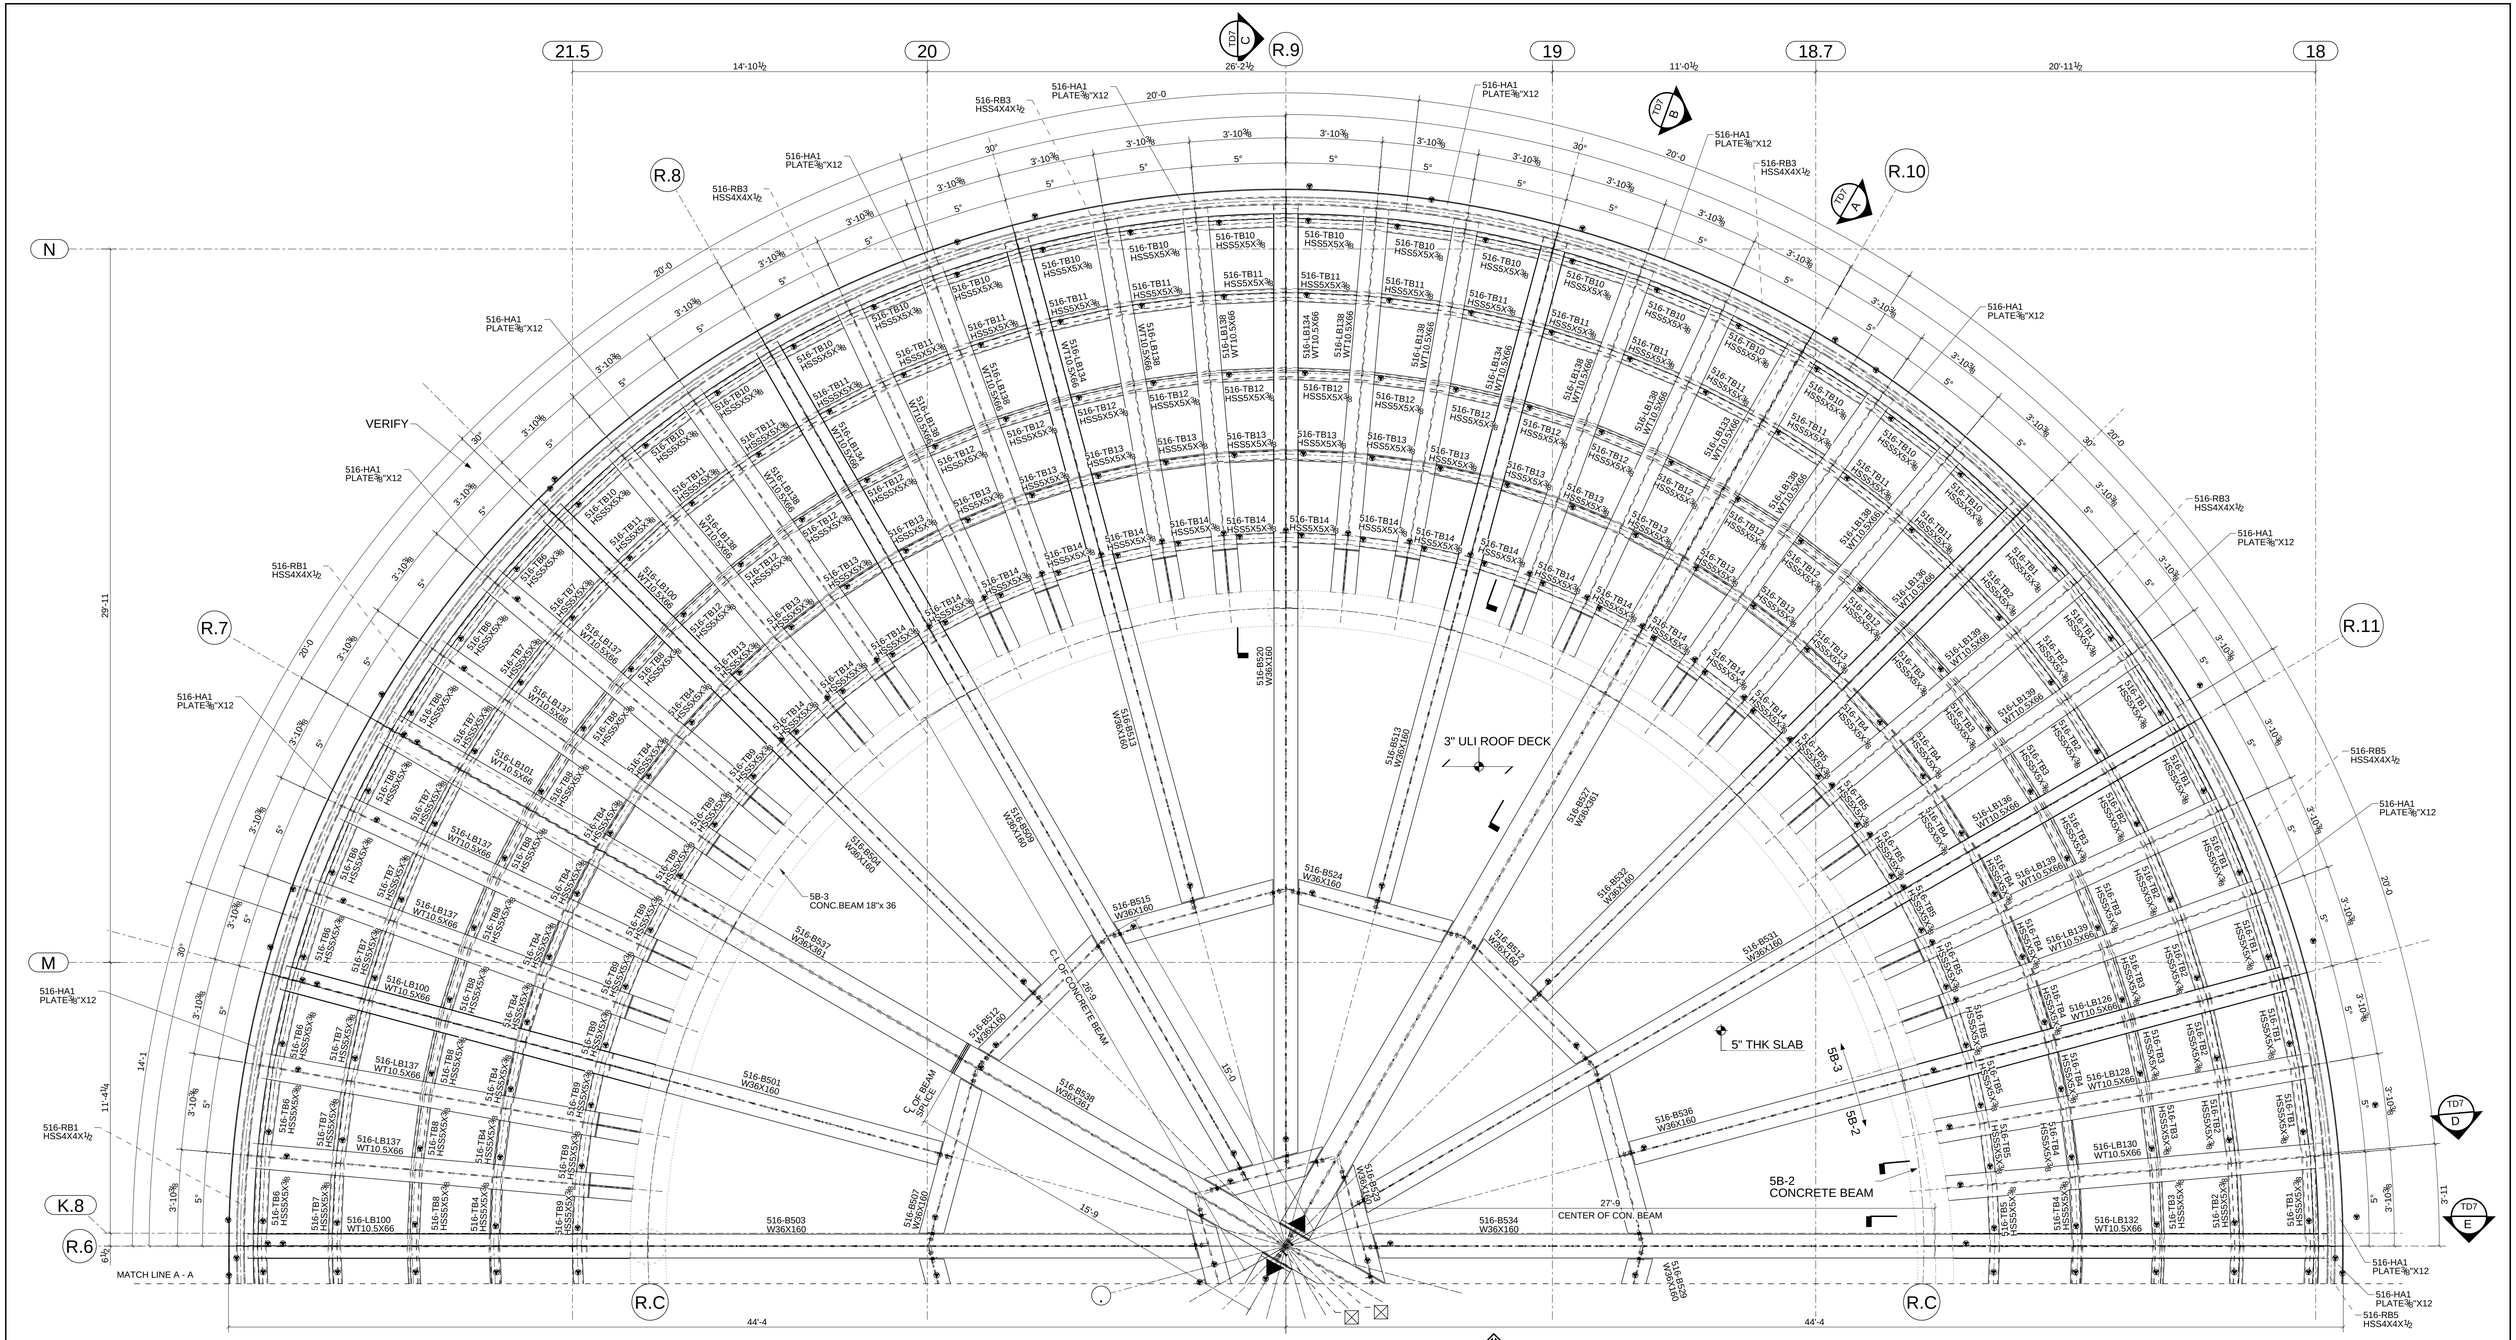

1 ROOF SIGNATURE FRAMING PLAN -AREA 16

INDICATE MOMENT CONNECTION

INDICATE ROOF DECK

TOP OF SLAB = EL.+ 78'-11½

TOP OF STEEL = EL.+ 78'-6½

Tekla Structures