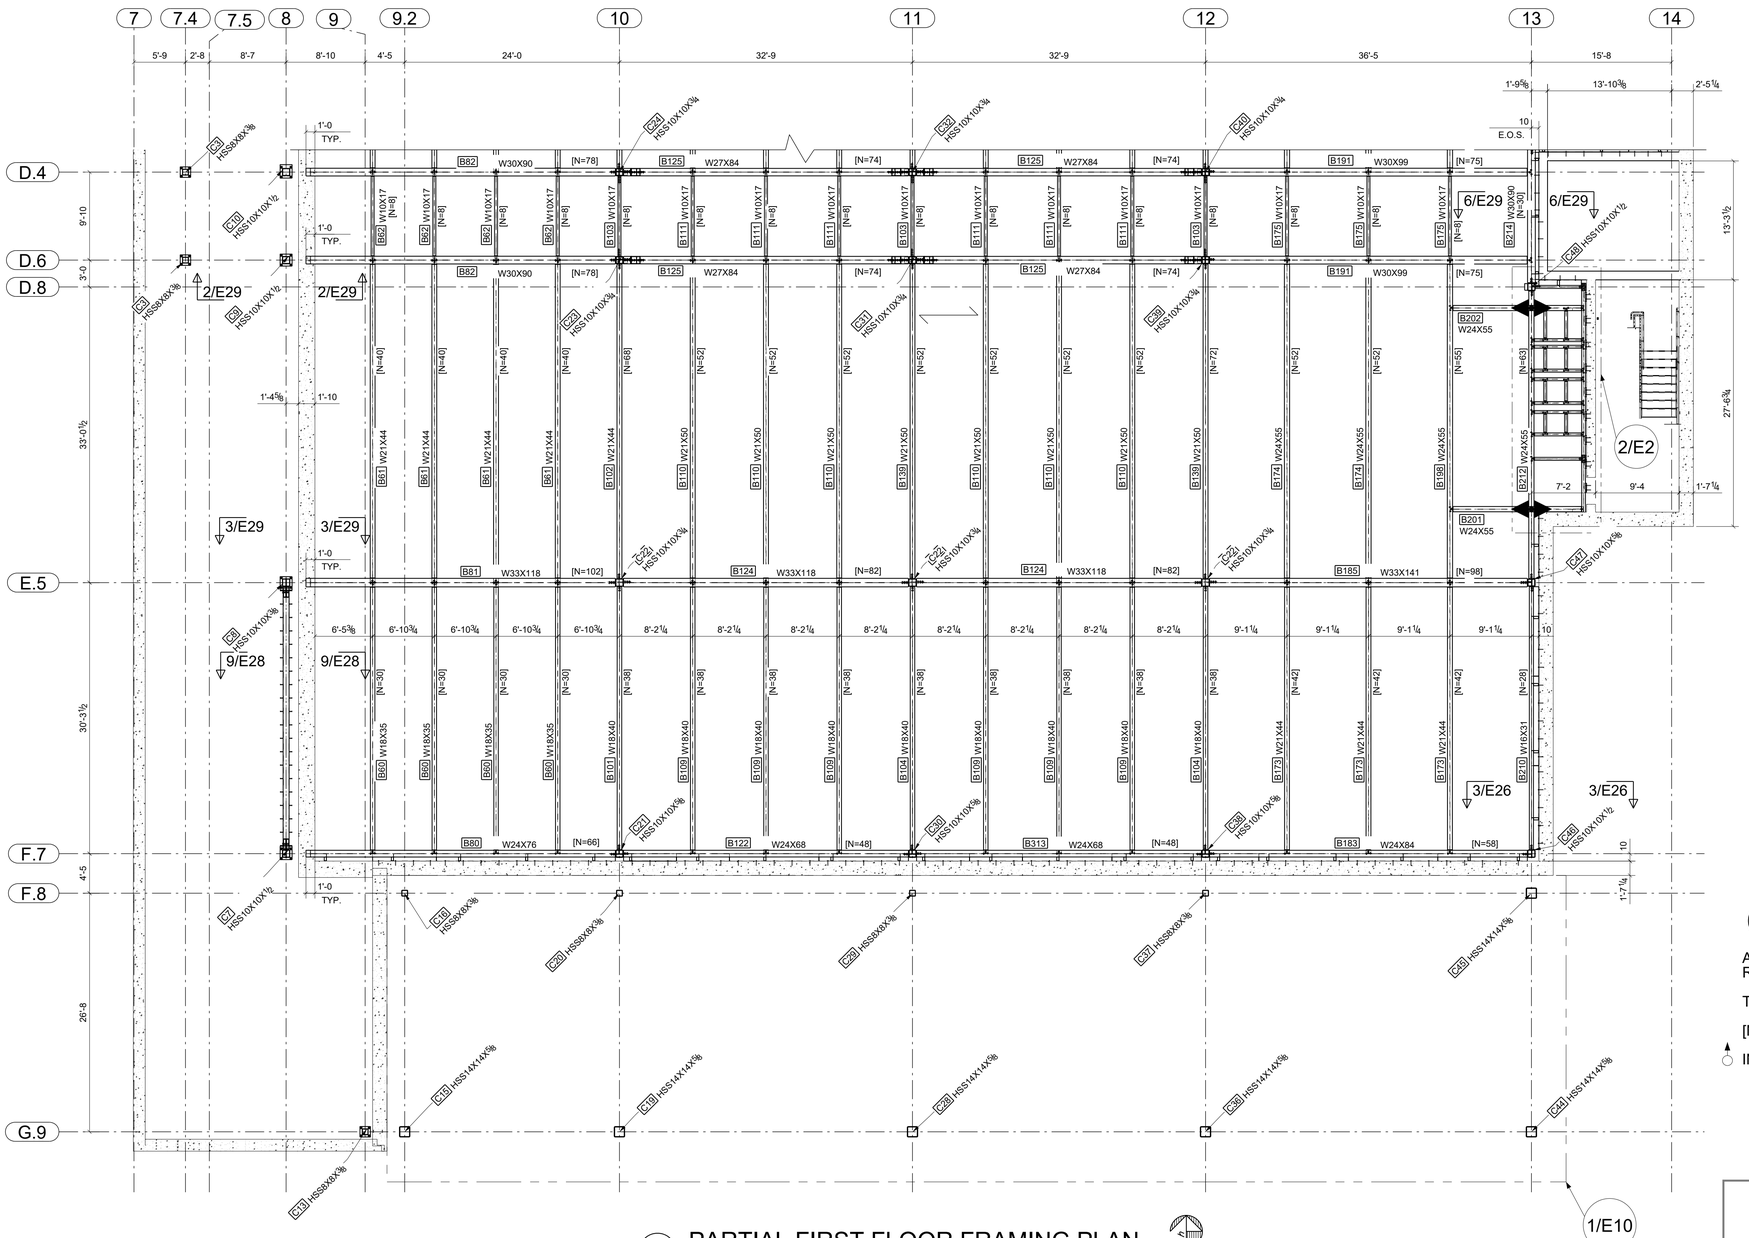

1 PARTIAL FIRST FLOOR FRAMING PLAN
SCALE: 1:96

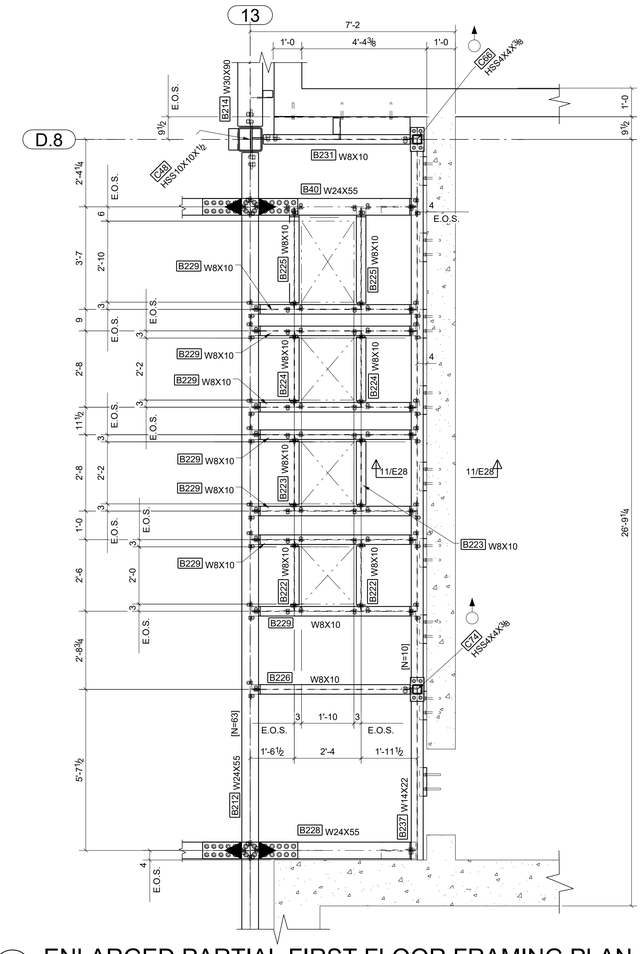

2 ENLARGED PARTIAL FIRST FLOOR FRAMING PLAN
SCALE: 1:30

ALL THE ELEVATIONS ARE MEASURED FROM FINISHED FLOOR ELEVATION OF EL.[+292'-11"] , REFERENCED AS DATUM EL.[+0'-0"]

TOP OF STEEL ELEVATION SHALL BE [+289'-3"] U.N.O

[N=__] INDICATES NUMBER OF ¾" DIAMETER x 6 ½" LONG COMPOSITE SHEAR STUDS

INDICATES COLUMN UP

ALL THE ELEVATIONS ARE MEASURED FROM FINISHED FLOOR ELEVATION OF EL.[+292'-11"] , REFERENCED AS DATUM EL.[+-0'-0"]

TOP OF STEEL ELEVATION SHALL BE [+289'-3"] U.N.O

[N=_ _] INDICATES NUMBER OF ¾" DIAMETER x 6 ½" LONG COMPOSITE SHEAR STUDS

INDICATES DECK ORIENTATION

INDICATES COLUMN UP

INDICATES MOMENT CONNECTION

FINISH: NO PAINT(U.N.O.)

TITLE BLOCK

Tekla structures